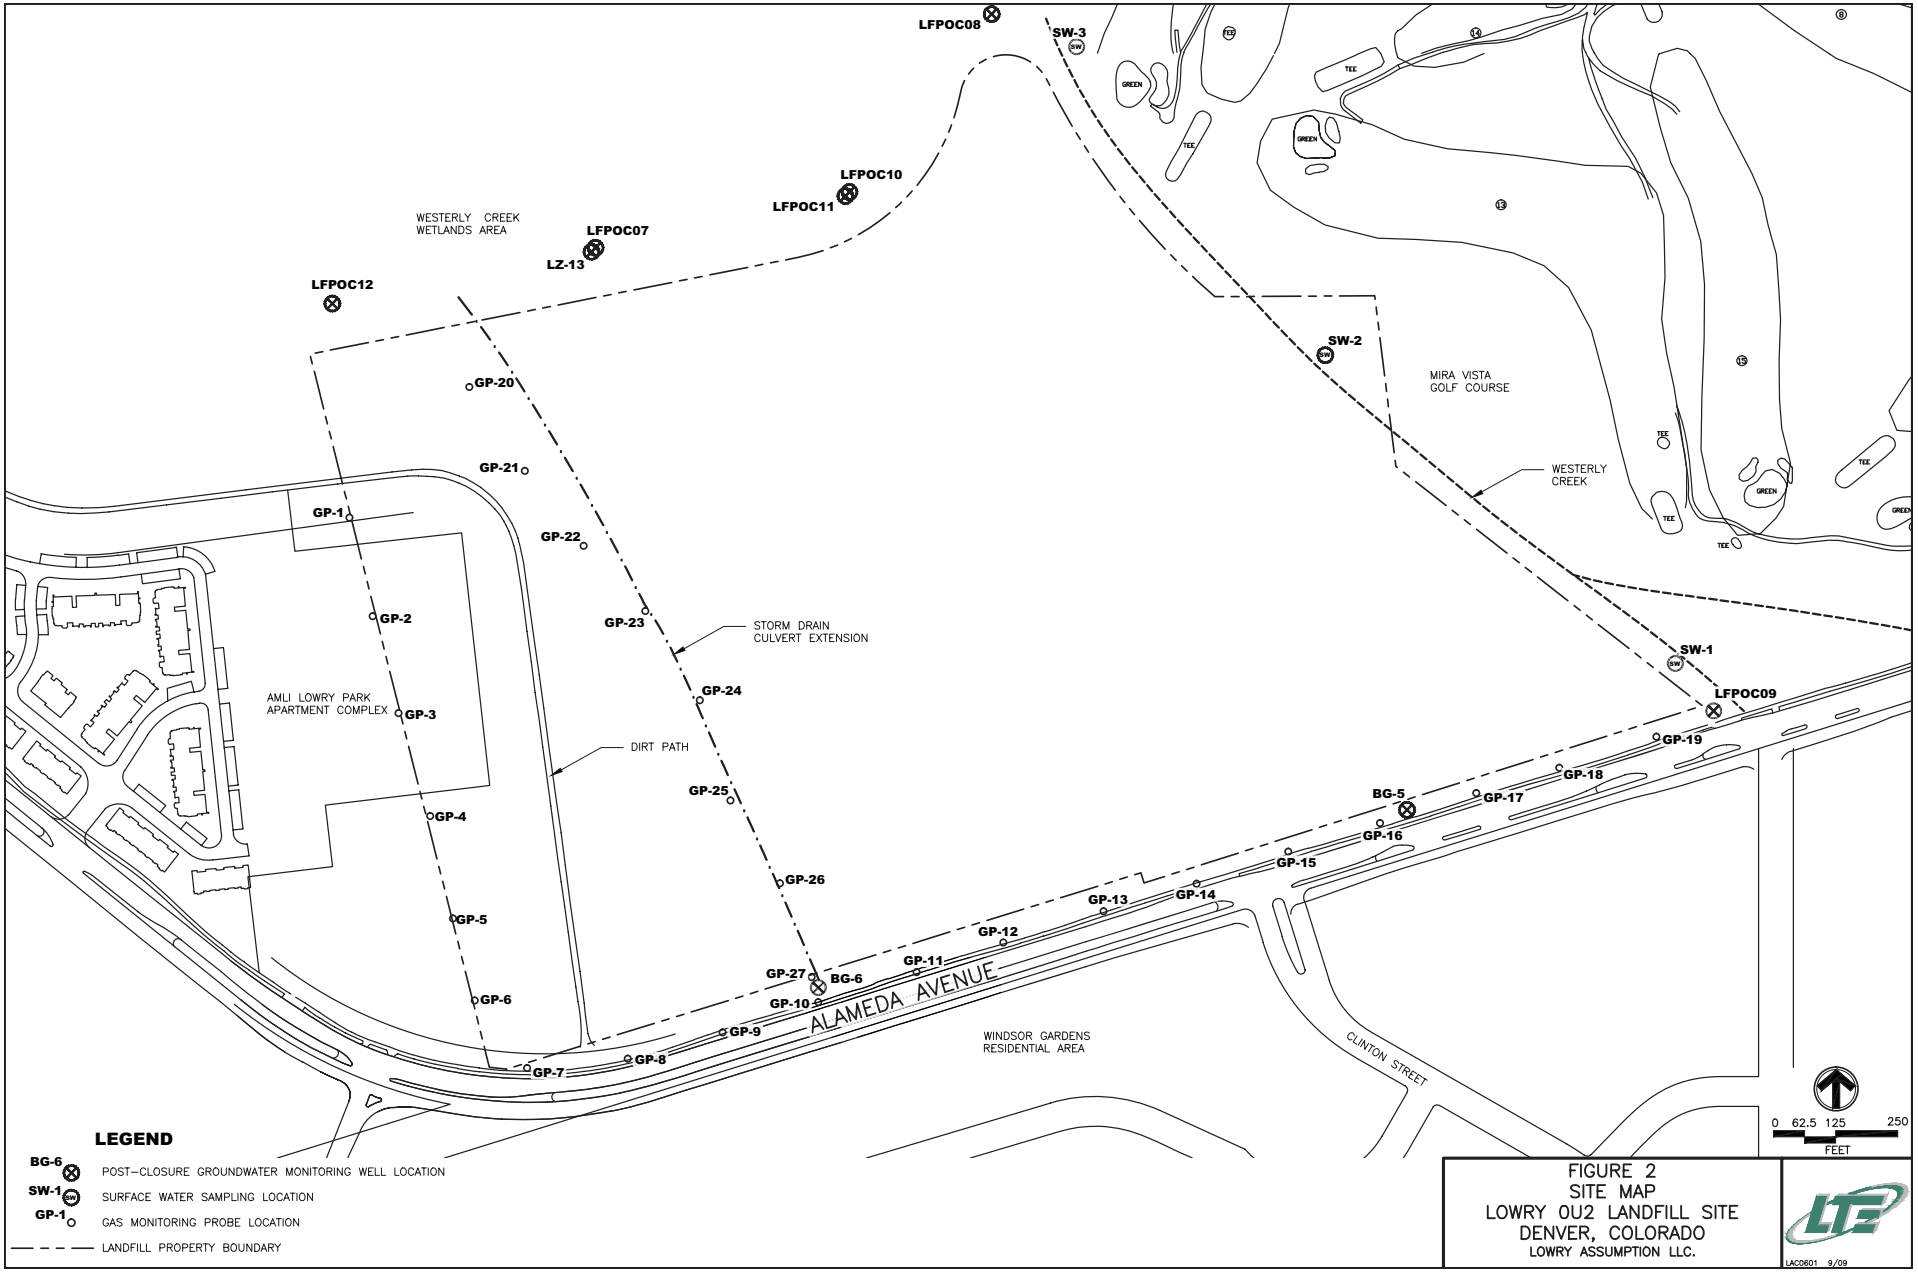

FIGURE 2
SITE MAP
LOWRY OU2 LANDFILL SITE
DENVER, COLORADO
LOWRY ASSUMPTION LLC.